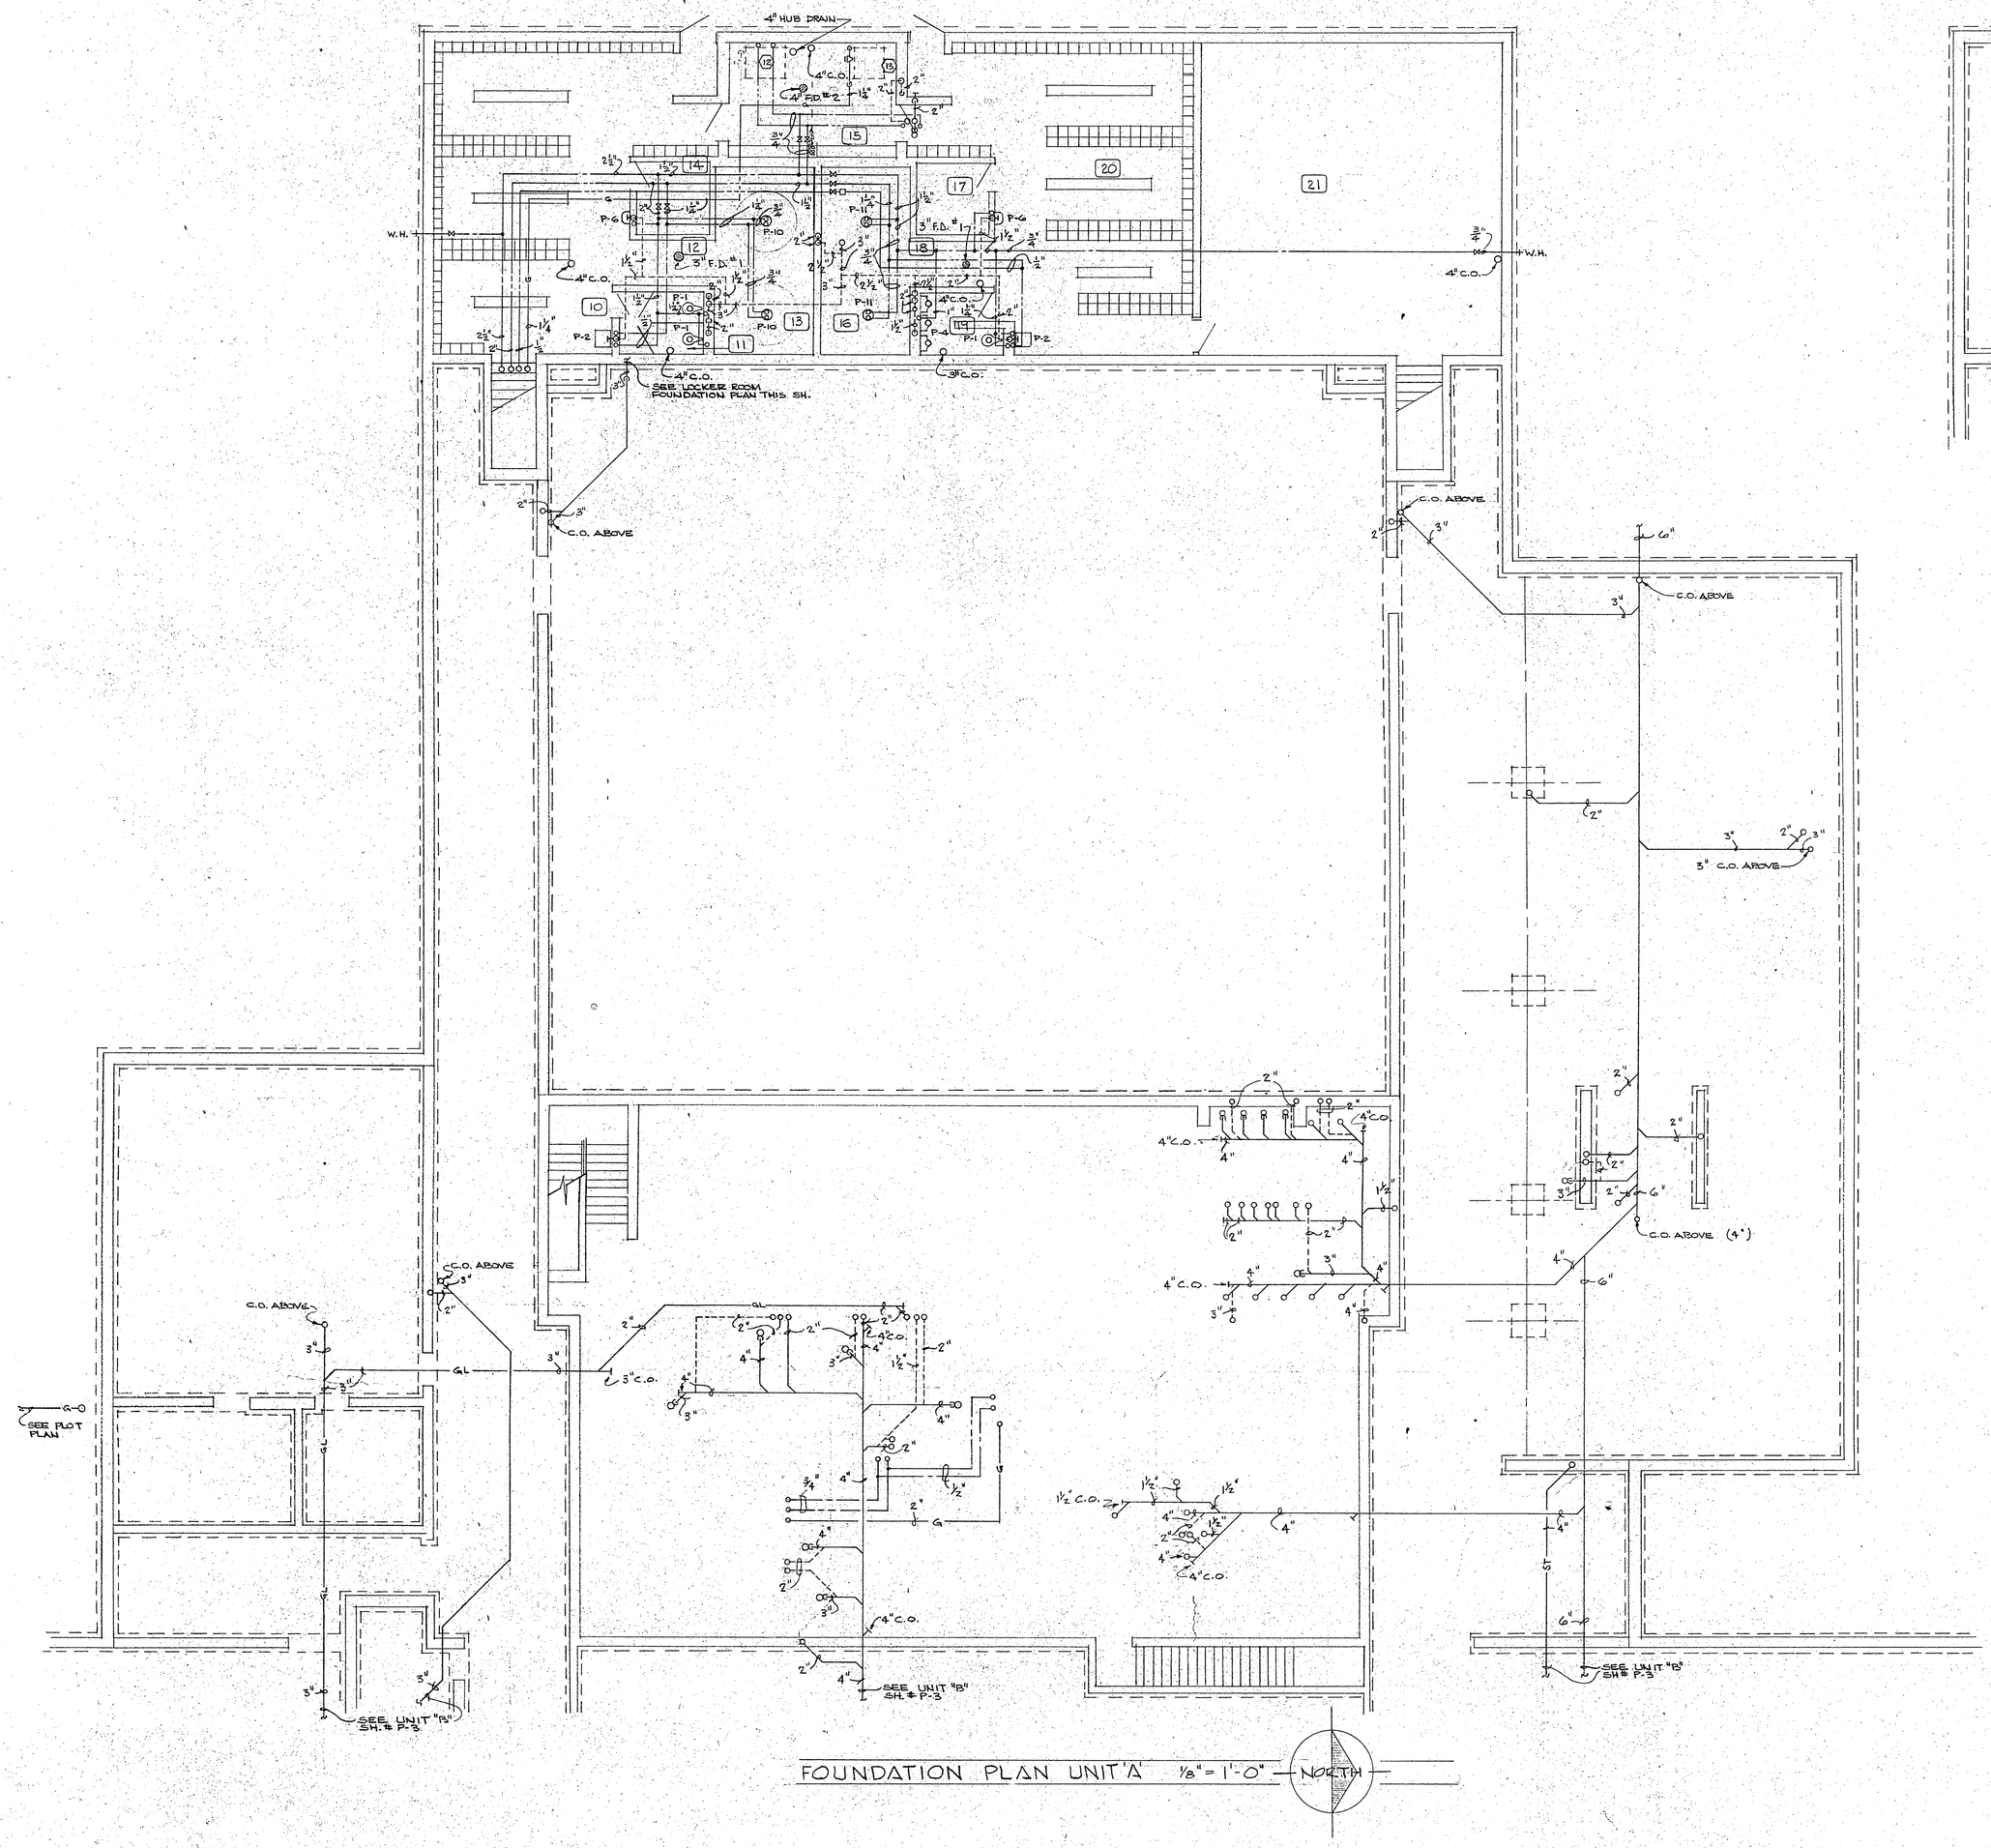

FOUNDATION PLAN UNIT 'A' 1/8" = 1'-0" — NORTH

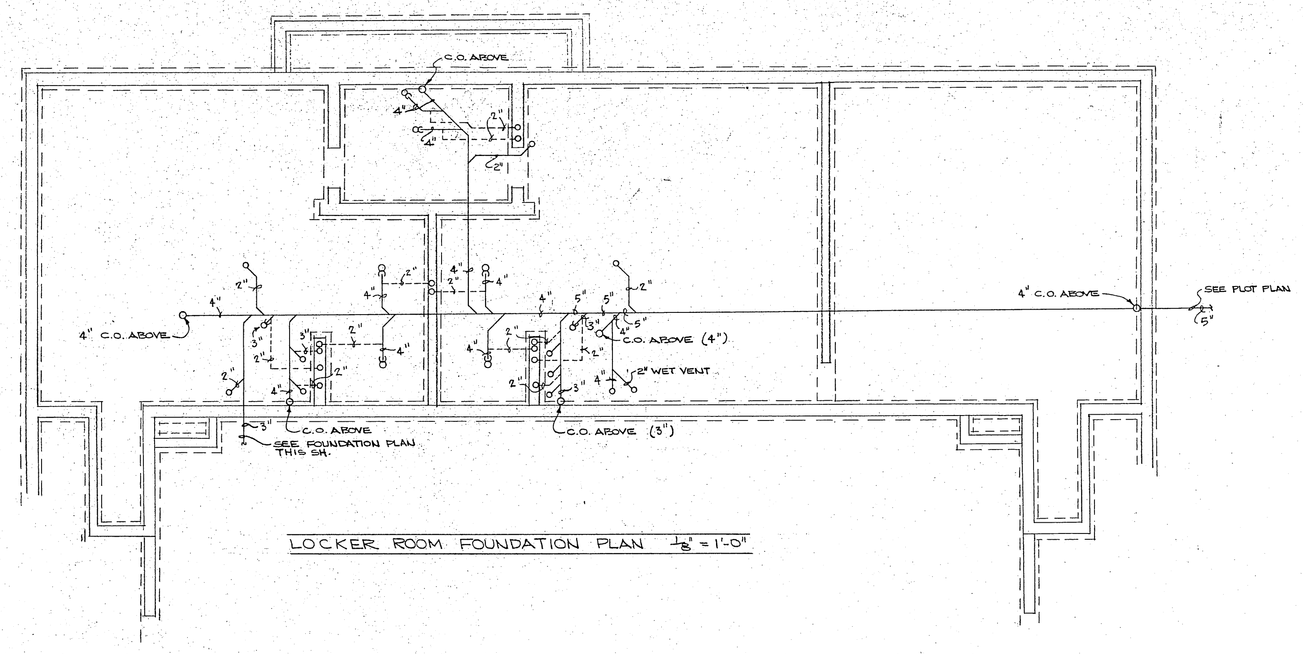

LOCKER ROOM FOUNDATION PLAN 1/8" = 1'-0"

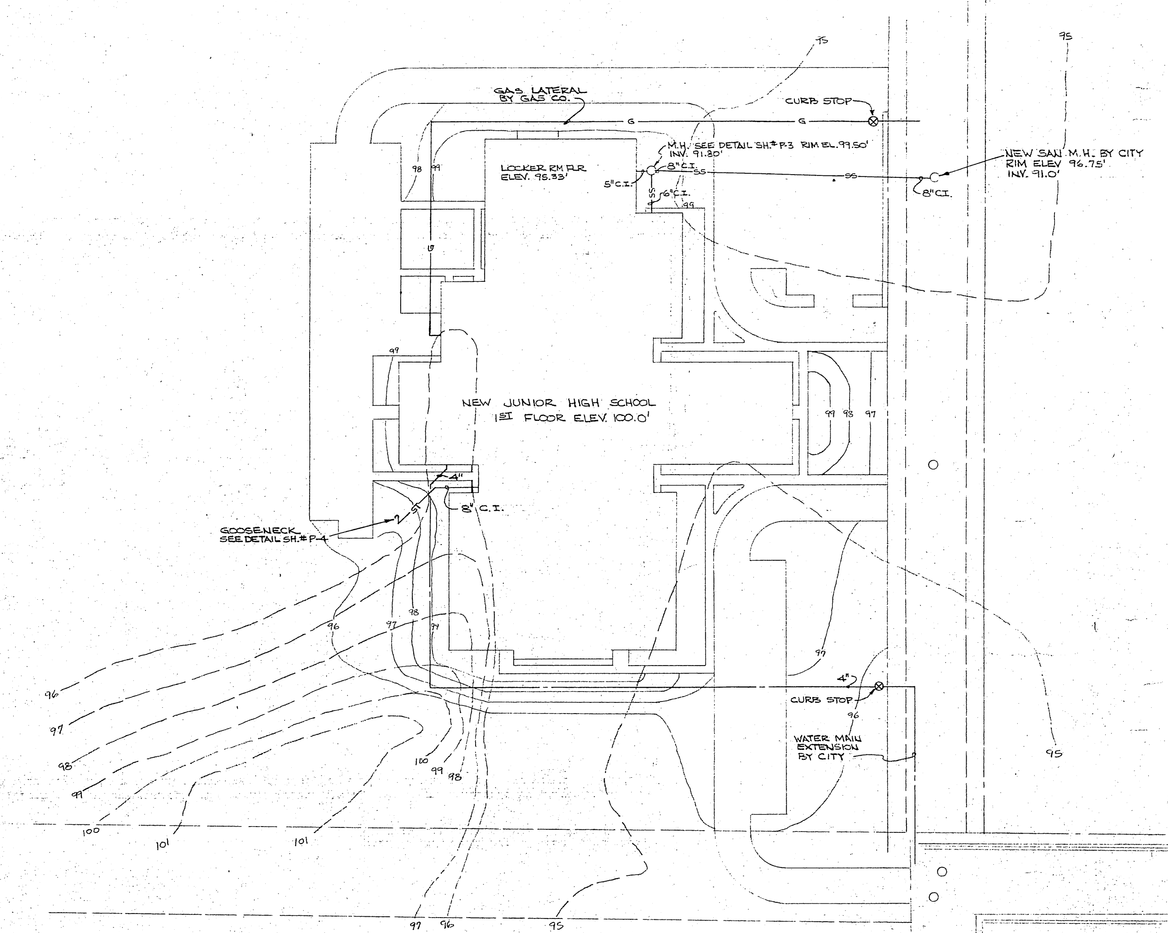

PLOT PLAN 1" = 60'-0"

RIVER VALLEY JUNIOR HIGH SCHOOL
Spring Green, Wisconsin

KNUDSON • SOLNER • KING ARCHITECTS
85 WEST BELTLINE MADISON, WISCONSIN

P 1